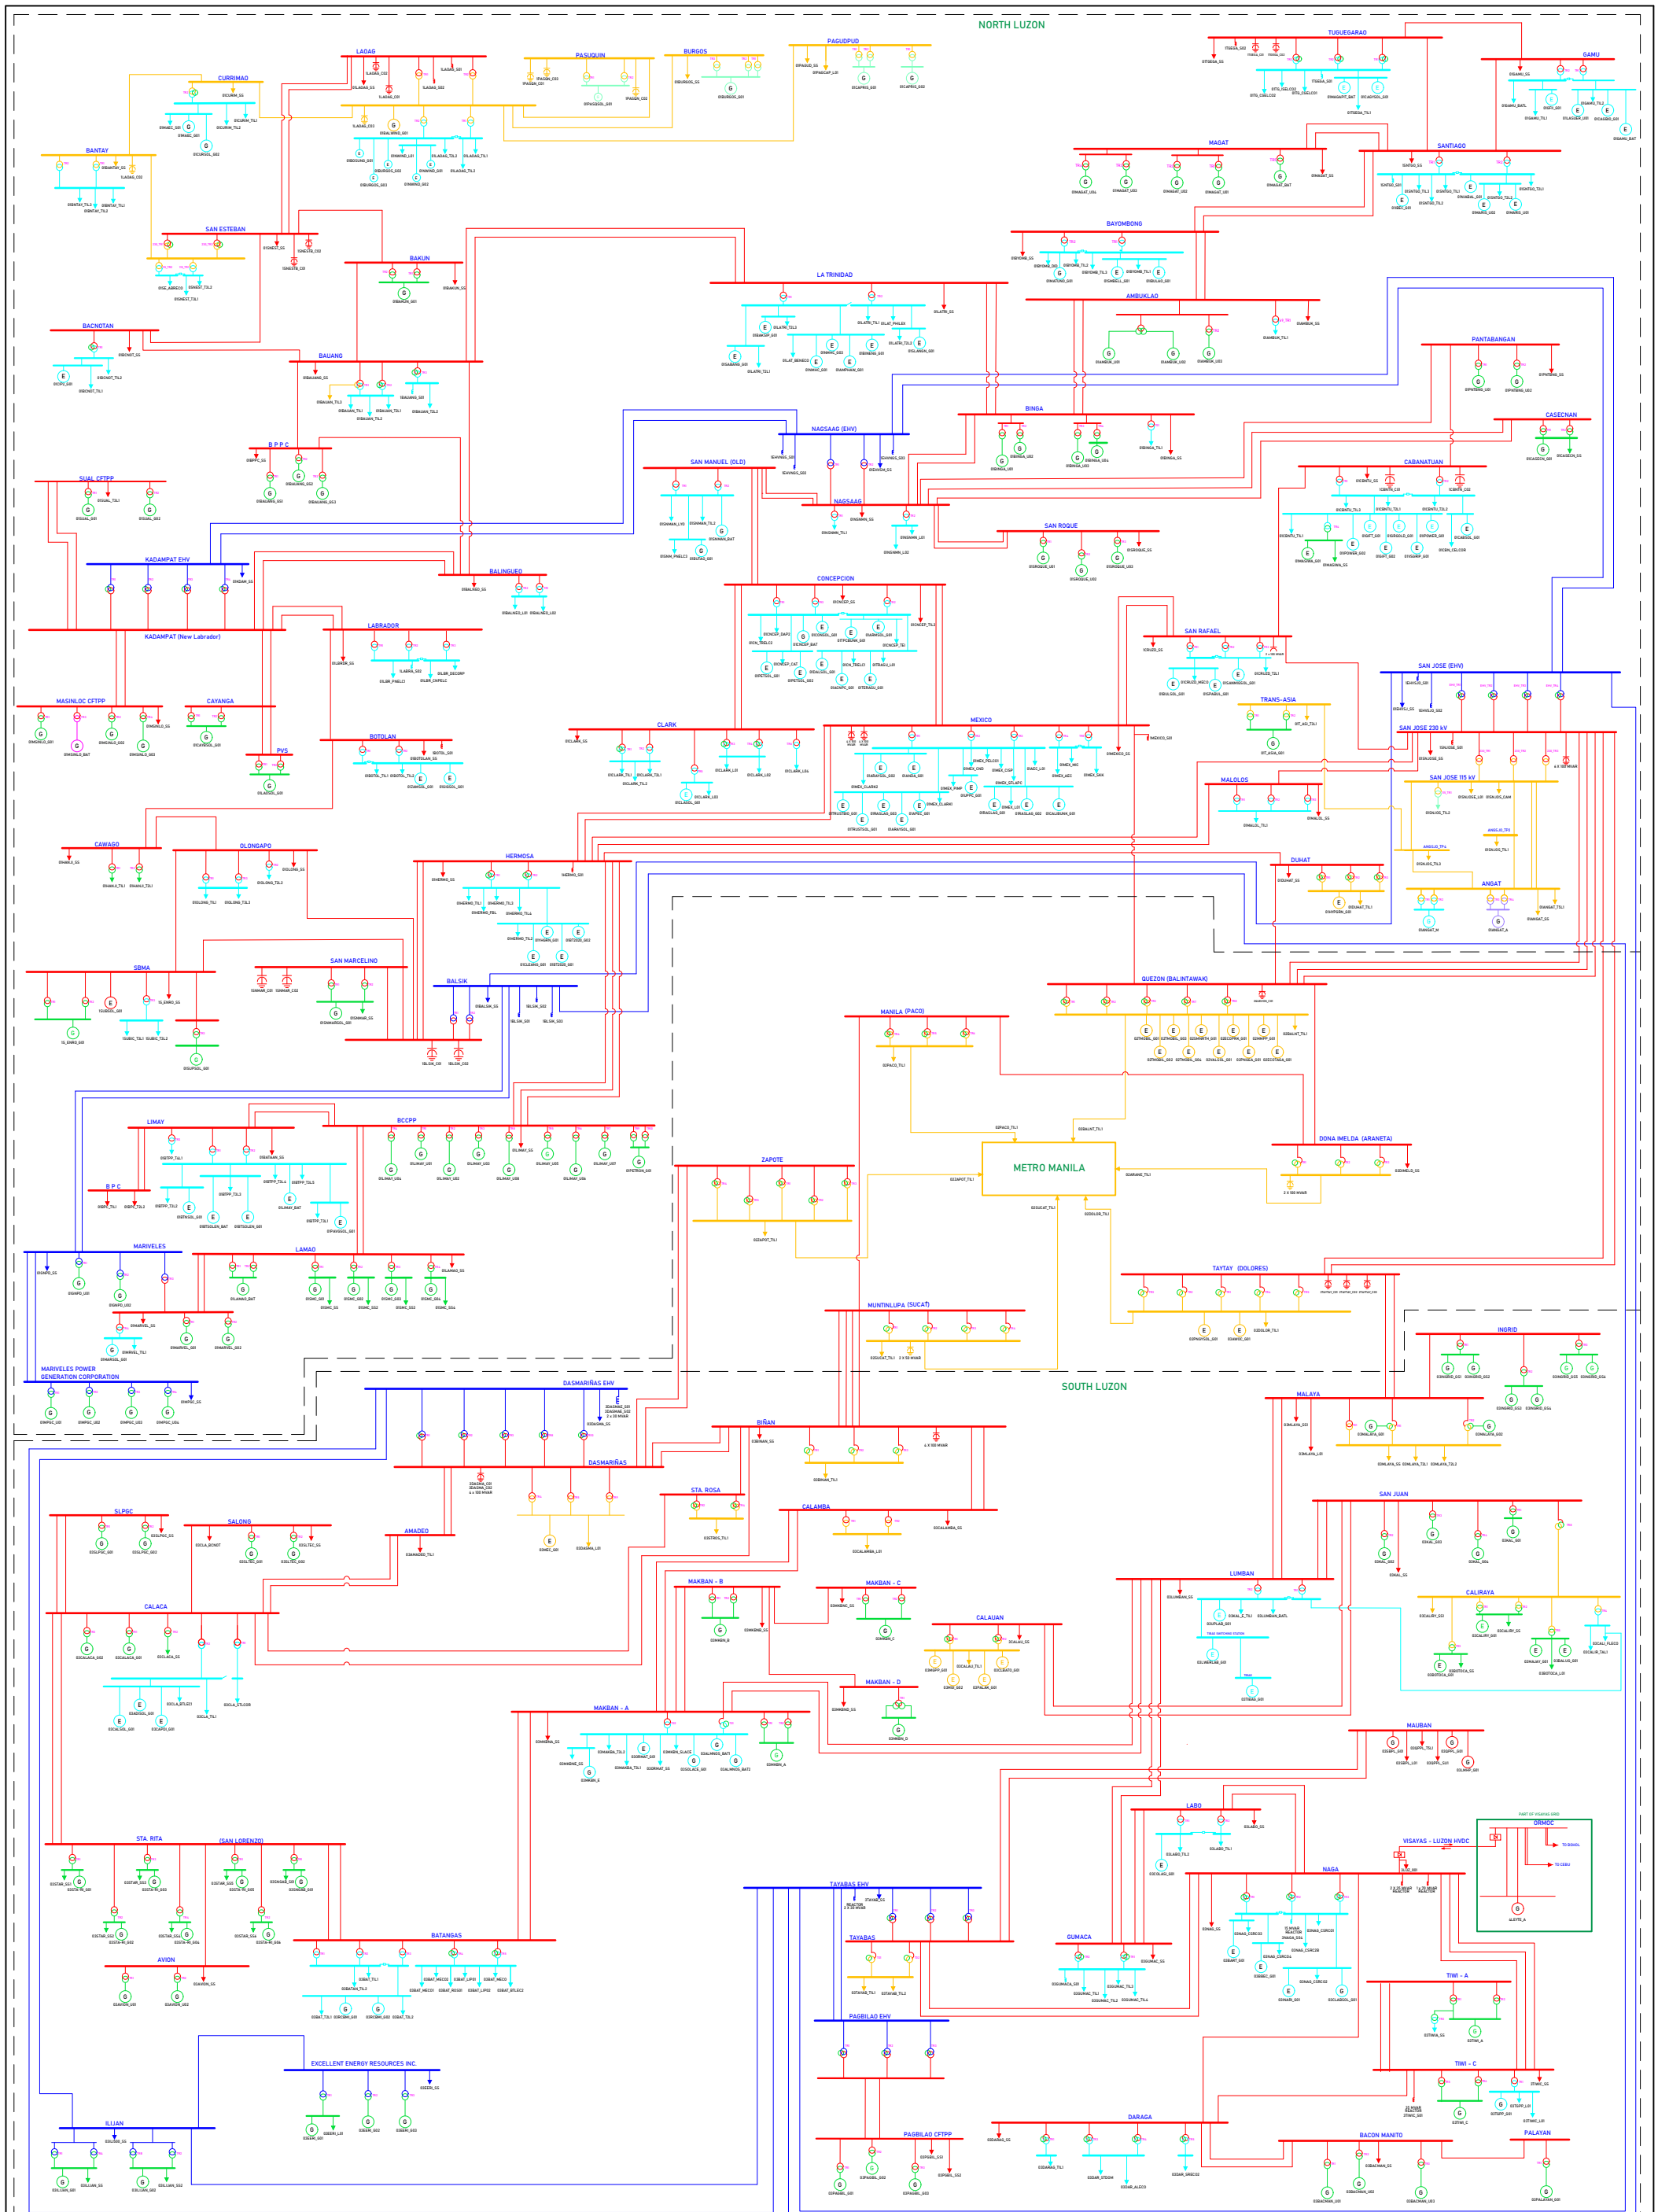


| | | | |
|---|---|---|---|
| INDEPENDENT ELECTRICITY MARKET OPERATOR OF THE PHILIPPINES, INC<br>9/F ROBINSONS EQUITABLE TOWER, ORTIGAS CENTRE, PASIG CITY | PREPARED BY<br>K. F. QUIETA<br>SPECIALIST<br>OPERATIONS PLANNING AND MODELLING | ENDORSED BY<br>E. Y. EVASCO<br>MANAGER<br>OPERATIONS PLANNING AND MODELLING<br>I. E. CACHO, JR<br>HEAD<br>TRADING OPERATIONS | BUS-ORIENTED SINGLE LINE DIAGRAM MARKET NETWORK MODEL |
| | REVIEWED BY<br>E. Y. EVASCO<br>MANAGER<br>OPERATIONS PLANNING AND MODELLING | APPROVED BY<br>R. P. DESCANZO<br>CHIEF OPERATING OFFICER | EFFECTIVE DATE<br>2024-07-25<br>REGION<br>LUZON GRID |

LEGENDS
- 500kV
- 230kV
- 115kV
- 69kV
- 40kV and below